





LIITE 2

SÄHKÖNSIIRTOREITTIIEN
JOHTOALUEKUVAT


Metsähallitus
Uusi
400 + 110 kV
Nassakka-Pirttikoski

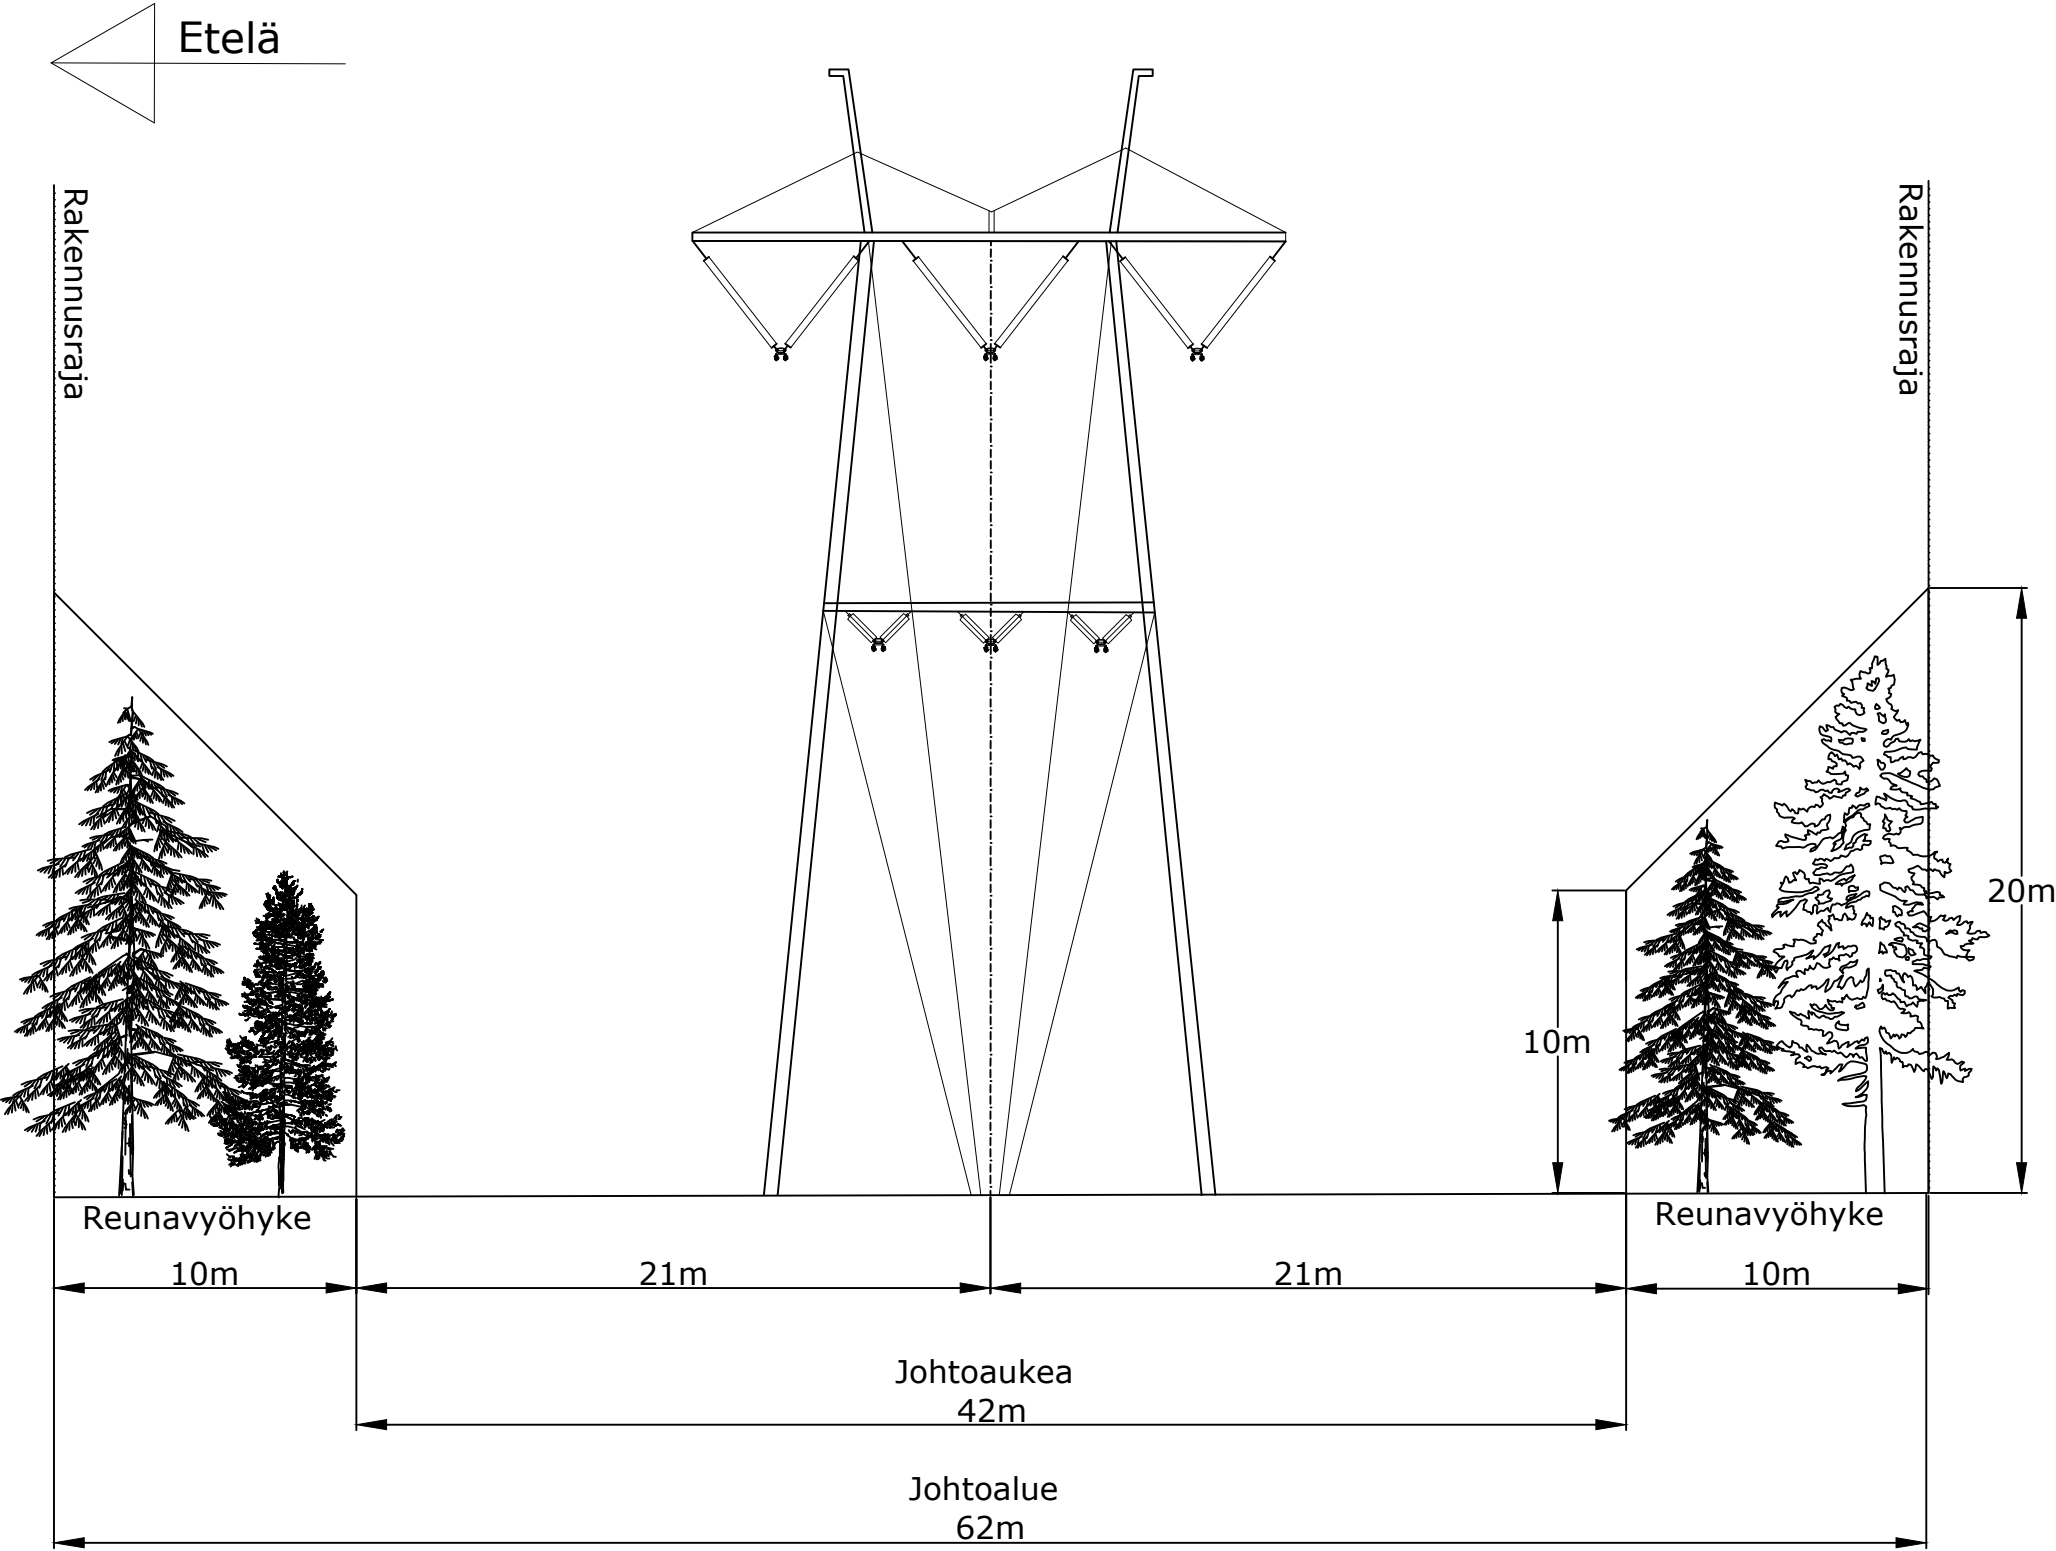


REV.	DESCRIPTION:	BY:	DATE:
NOTES:			
CLIENT: 			
DESIGNER: 			
SITE: Nassakka-Pirttikoski 400 + 110 kV			
TITLE: Johtoaluekuva 1			
SCALE AT A3: 1:250	DATE: 10.4.-25	DRAWN: MTAN	CHECKED: SHOL
PROJECT NO: 2436	DRAWING NO: 2436-02-23-001	REVISION: M0	

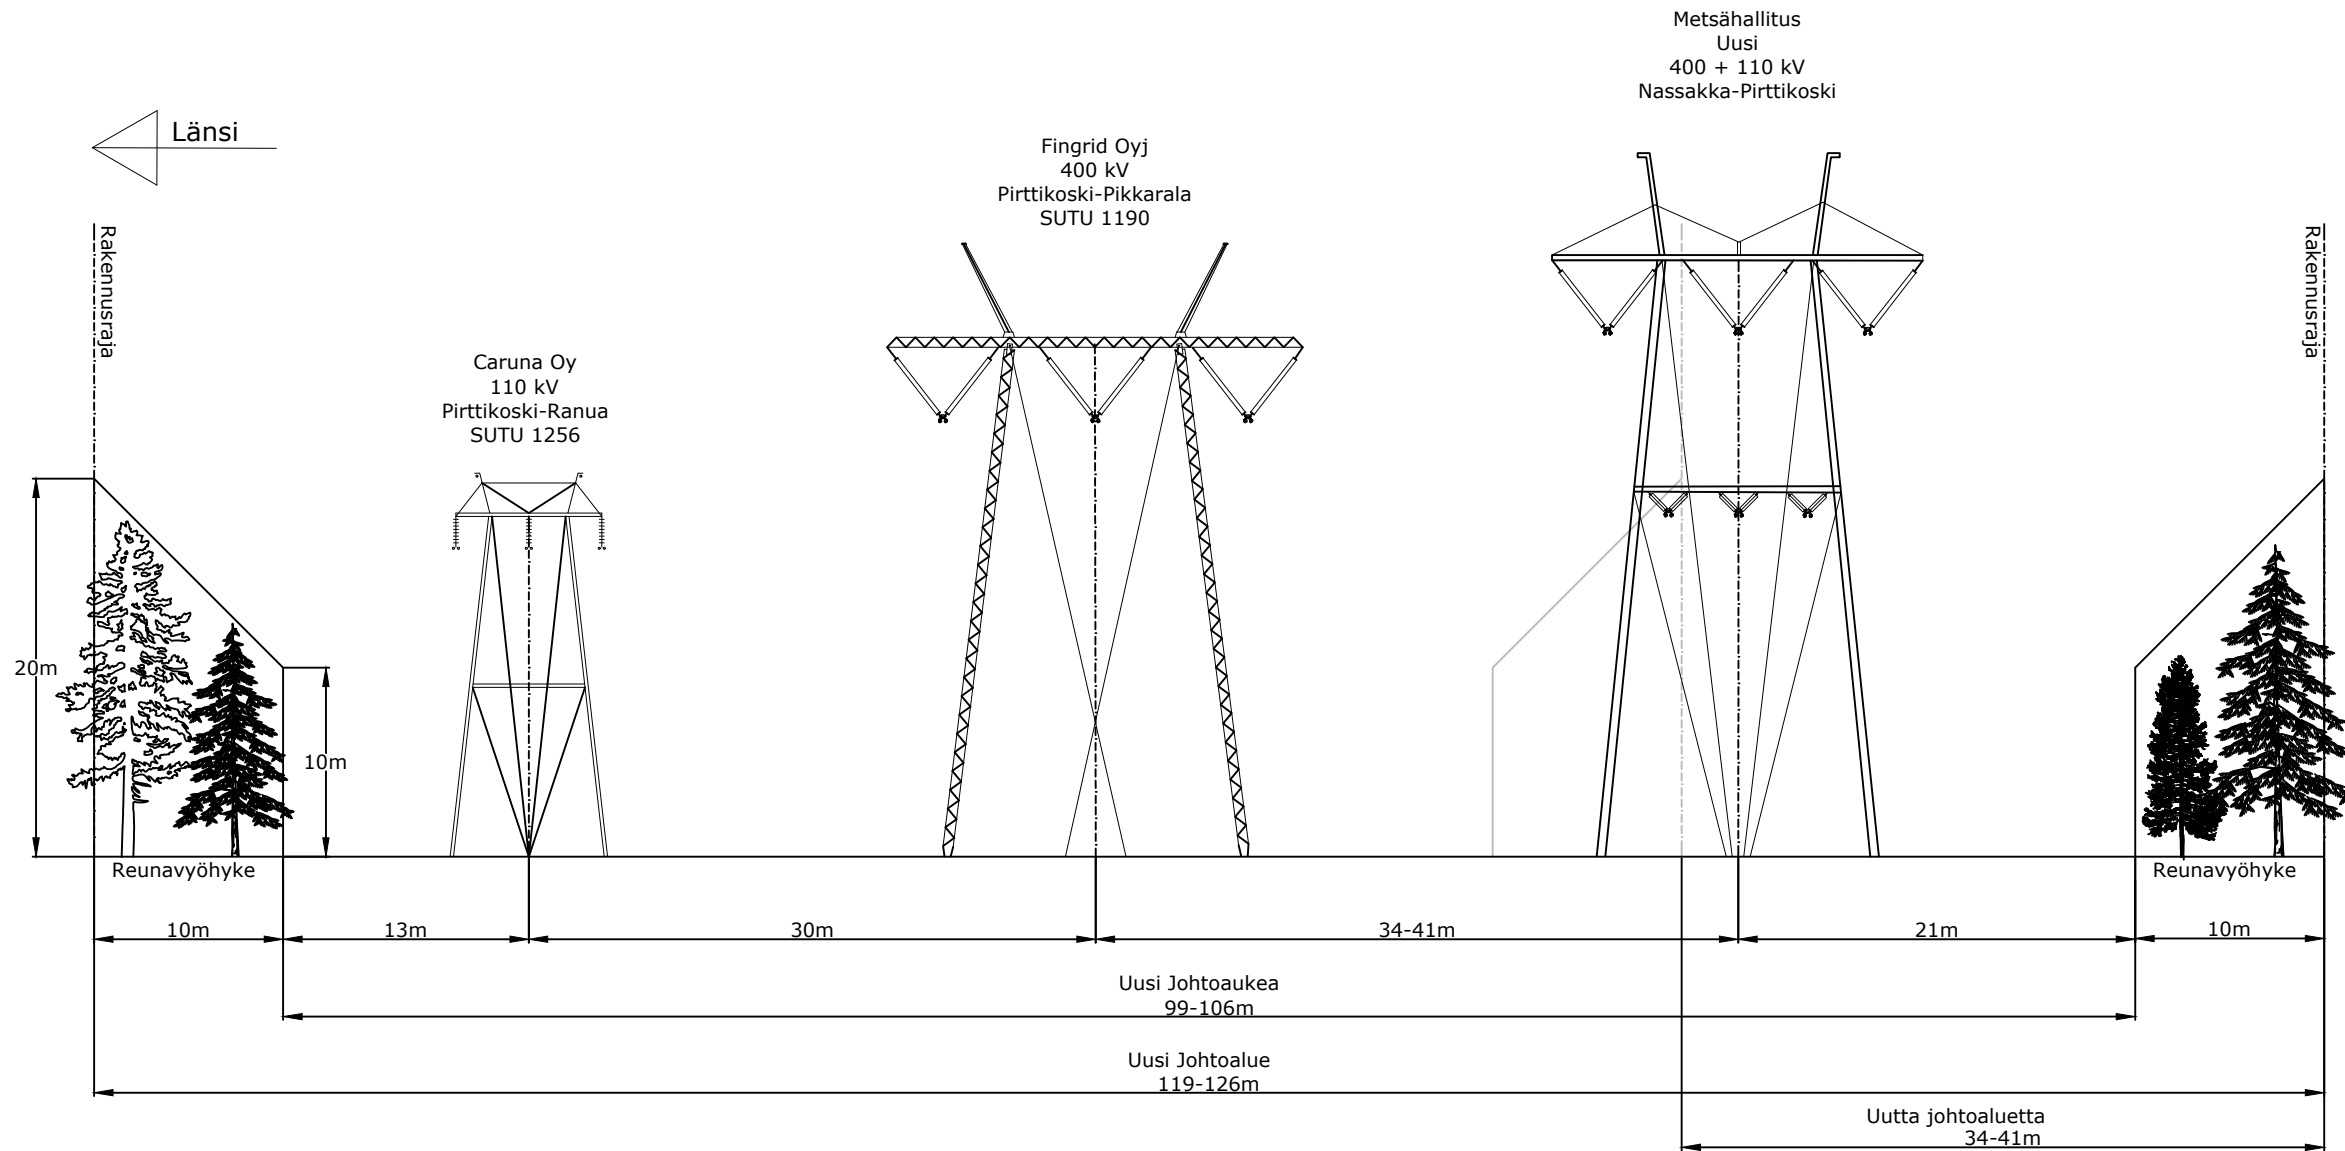


REV.	DESCRIPTION:	BY:	DATE:
NOTES:			
CLIENT:  METSÄHALLITUS			
DESIGNER:  SITE ENERGY INFRA MANAGEMENT			
SITE: Nassakka-Pirttikoski 400 + 110 kV			
TITLE: Johtoaluekuva 2			
SCALE AT A3: 1:400	DATE: 10.4.-25	DRAWN: MTAN	CHECKED: SHOL
PROJECT NO: 2436	DRAWING NO: 2436-02-23-002	REVISION: M0	

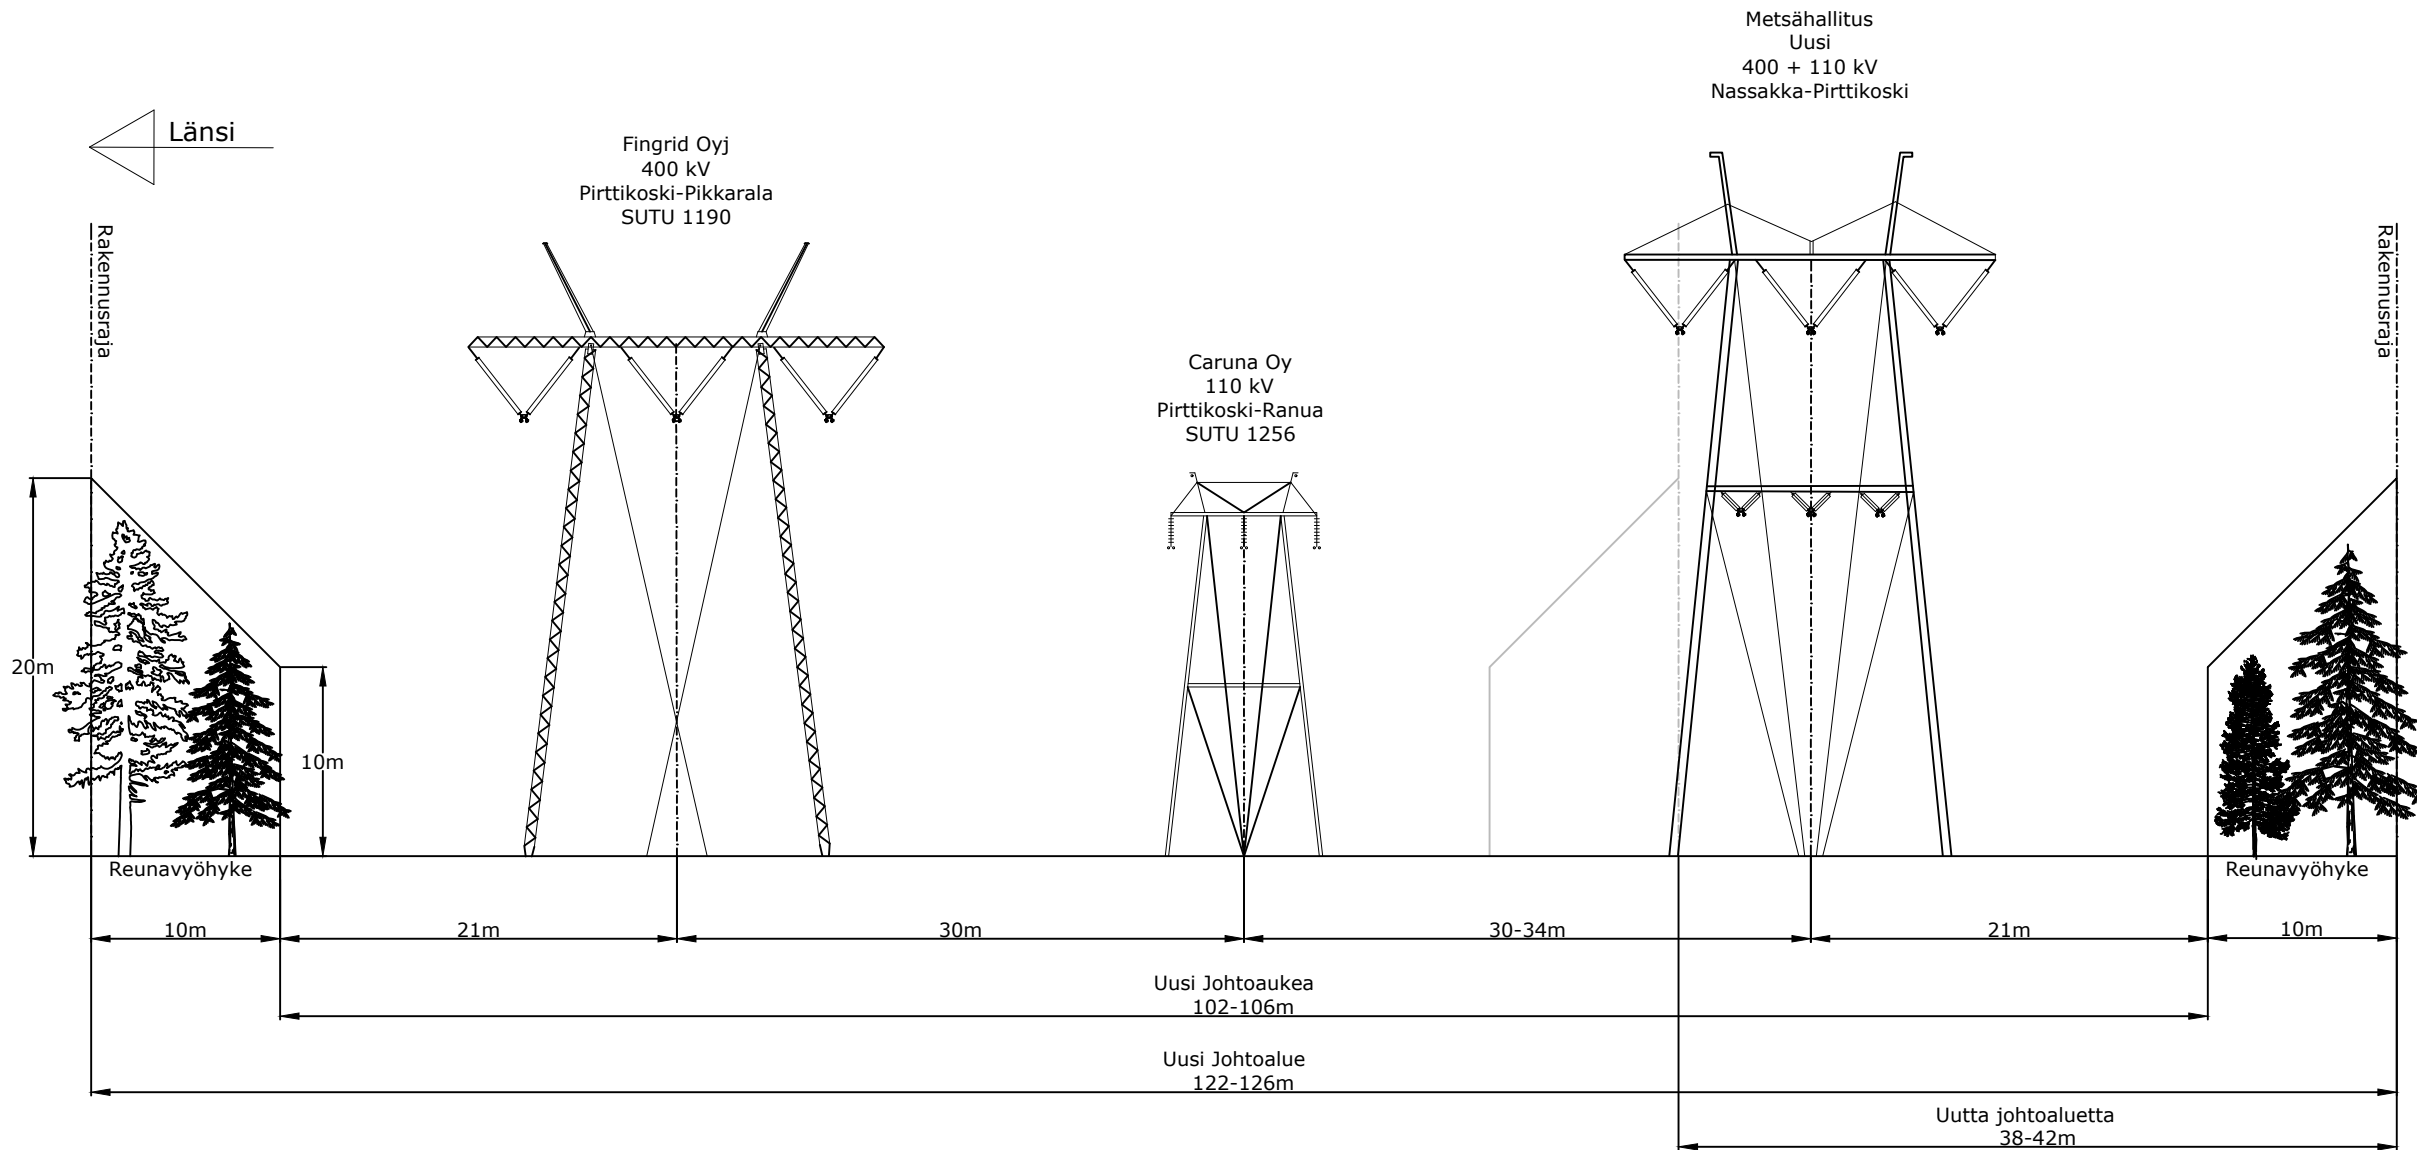


REV.	DESCRIPTION:	BY:	DATE:
NOTES:			
CLIENT:  METSÄHALLITUS			
DESIGNER:  SITE ENERGY INFRA MANAGEMENT			
SITE: Nassakka-Pirttikoski 400 + 110 kV			
TITLE: Johtoaluekuva 3			
SCALE AT A3: 1:400	DATE: 10.4.-25	DRAWN: MTAN	CHECKED: SHOL
PROJECT NO: 2436	DRAWING NO: 2436-02-23-003	REVISION: M0	

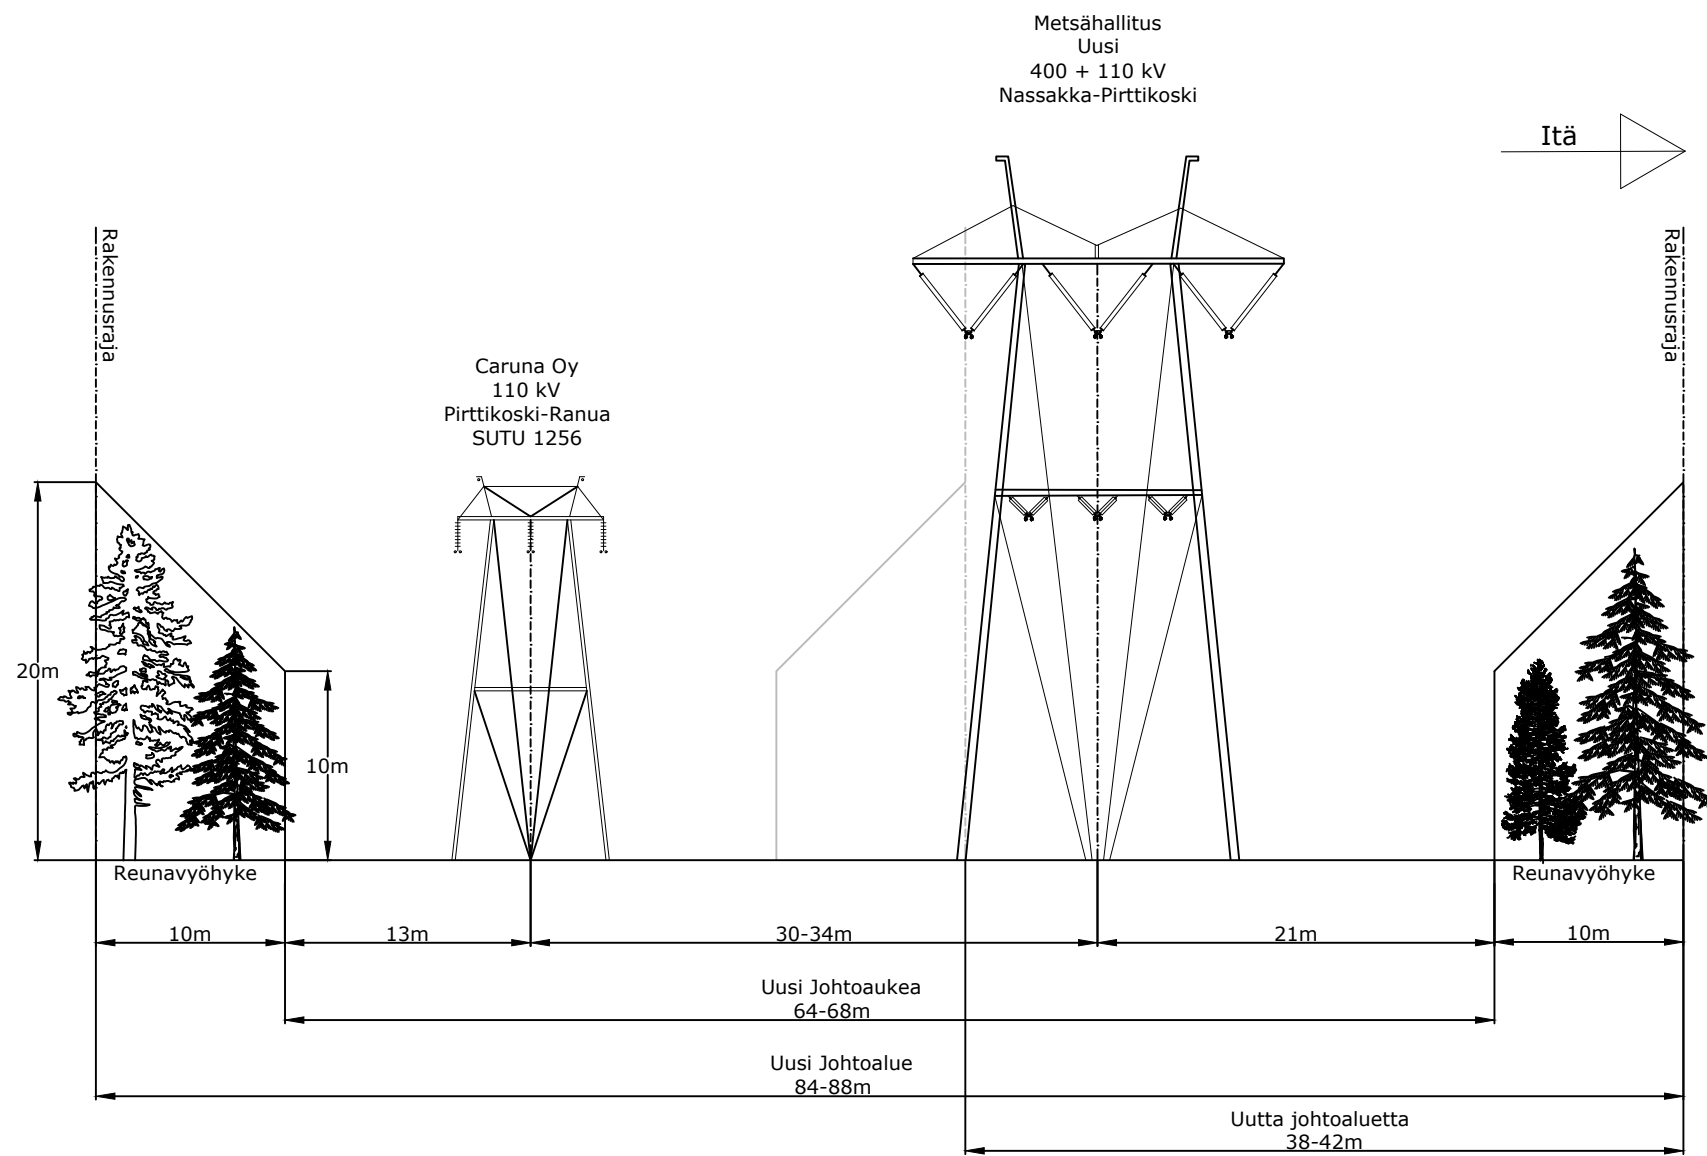


REV:	DESCRIPTION:	BY:	DATE:
NOTES:			
CLIENT:  METSÄHALLITUS			
DESIGNER:  SITE ENERGY INFRA MANAGEMENT			
SITE: Nassakka-Pirttikoski 400 + 110 kV			
TITLE: Johtoaluekuva 4			
SCALE AT A3: 1:400	DATE: 24.3.-25	DRAWN: MTAN	CHECKED: SHOL
PROJECT NO: 2436	DRAWING NO: 2436-02-23-004	REVISION: M0	

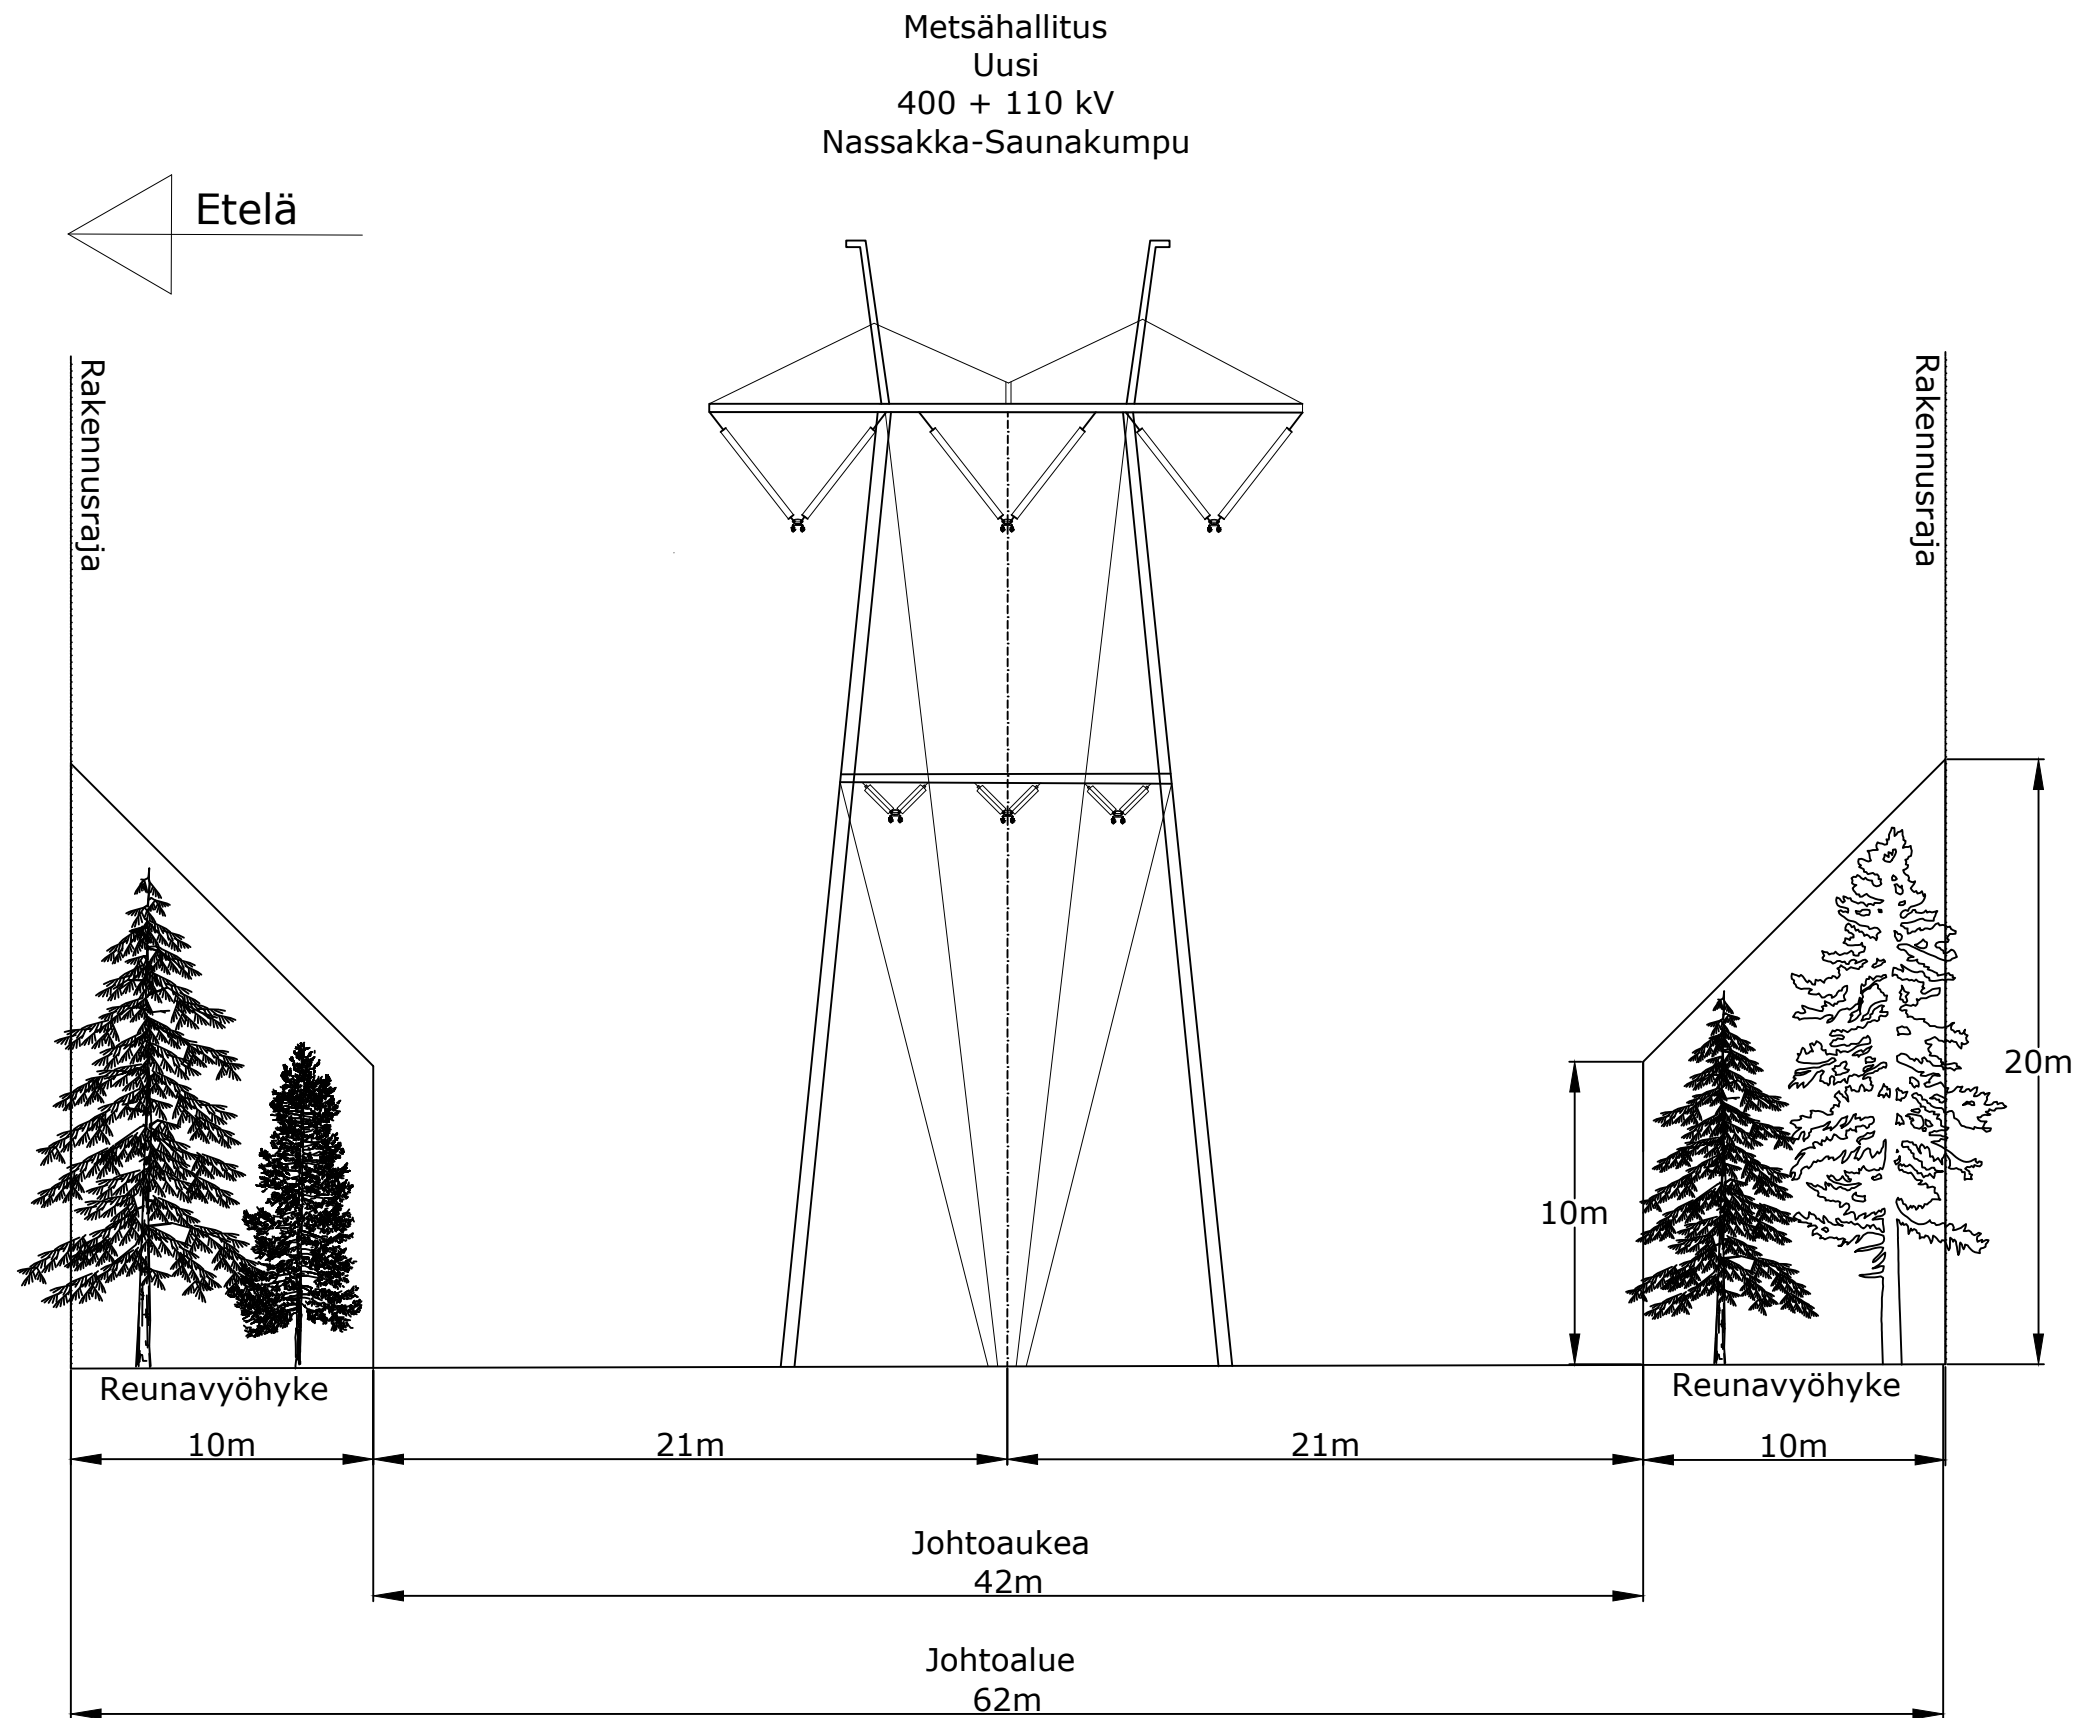


REV:	DESCRIPTION:	BY:	DATE:
NOTES:			
CLIENT:			
 METSÄHALLITUS			
DESIGNER:			
 SITEMA ENERGY INFRA MANAGEMENT			
SITE:			
Nassakka-Saunakumpu 400 + 110 kV			
TITLE:			
Johtoaluekuva 5			
SCALE AT A3:	DATE:	DRAWN:	CHECKED:
1:250	10.4.-25	MTAN	SHOL
PROJECT NO:	DRAWING NO:	REVISION:	
2436	2436-02-23-005	M0	

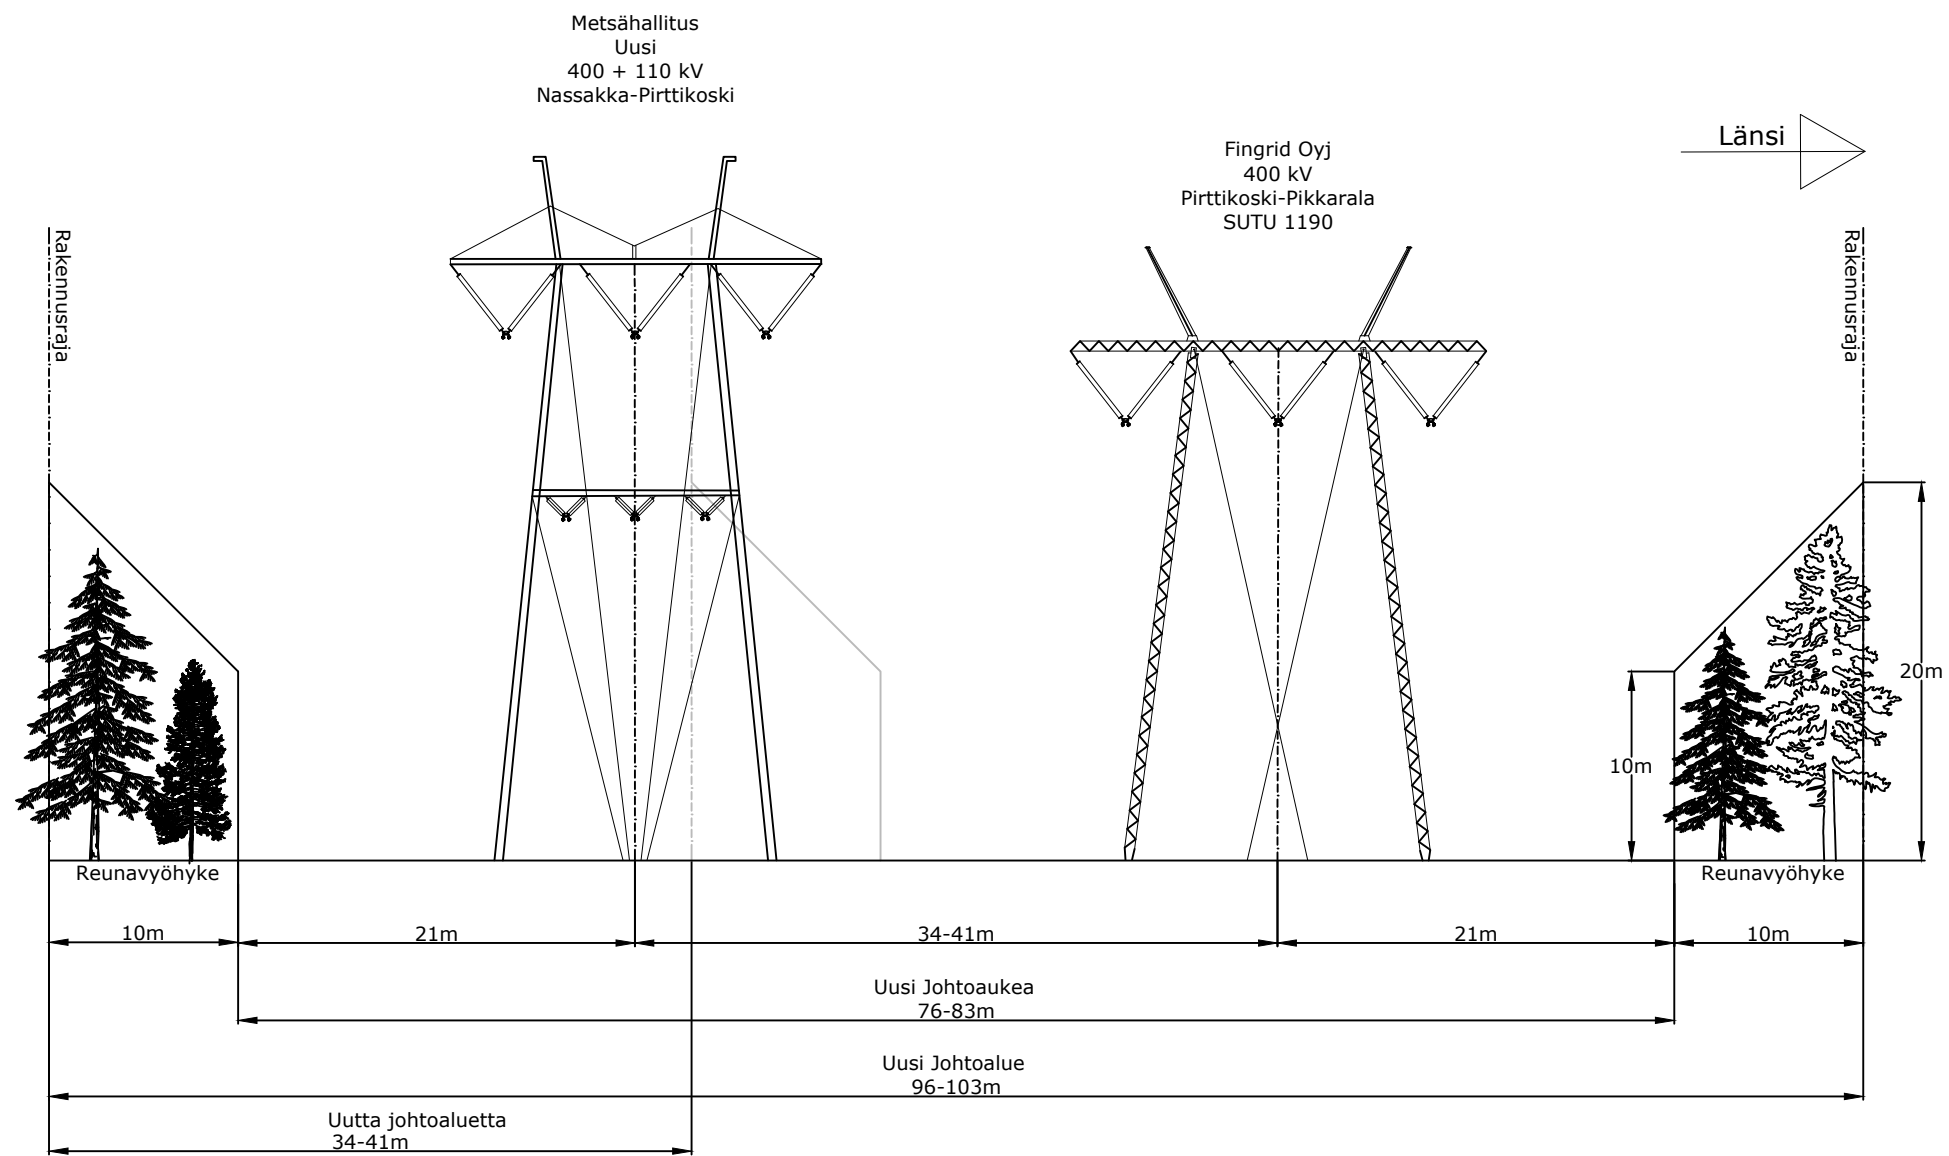


REV:	DESCRIPTION:	BY:	DATE:
NOTES:			
CLIENT:			
 METSÄHALLITUS			
DESIGNER:			
 SITE ENERGY INFRA MANAGEMENT			
SITE:			
Nassakka-Saunakumpu 400 + 110 kV			
TITLE:			
Johtoaluekuva 6			
SCALE AT A3:	DATE:	DRAWN:	CHECKED:
1:400	10.4.-25	MTAN	SHOL
PROJECT NO:	DRAWING NO:	REVISION:	
2436	2436-02-23-006	M0	

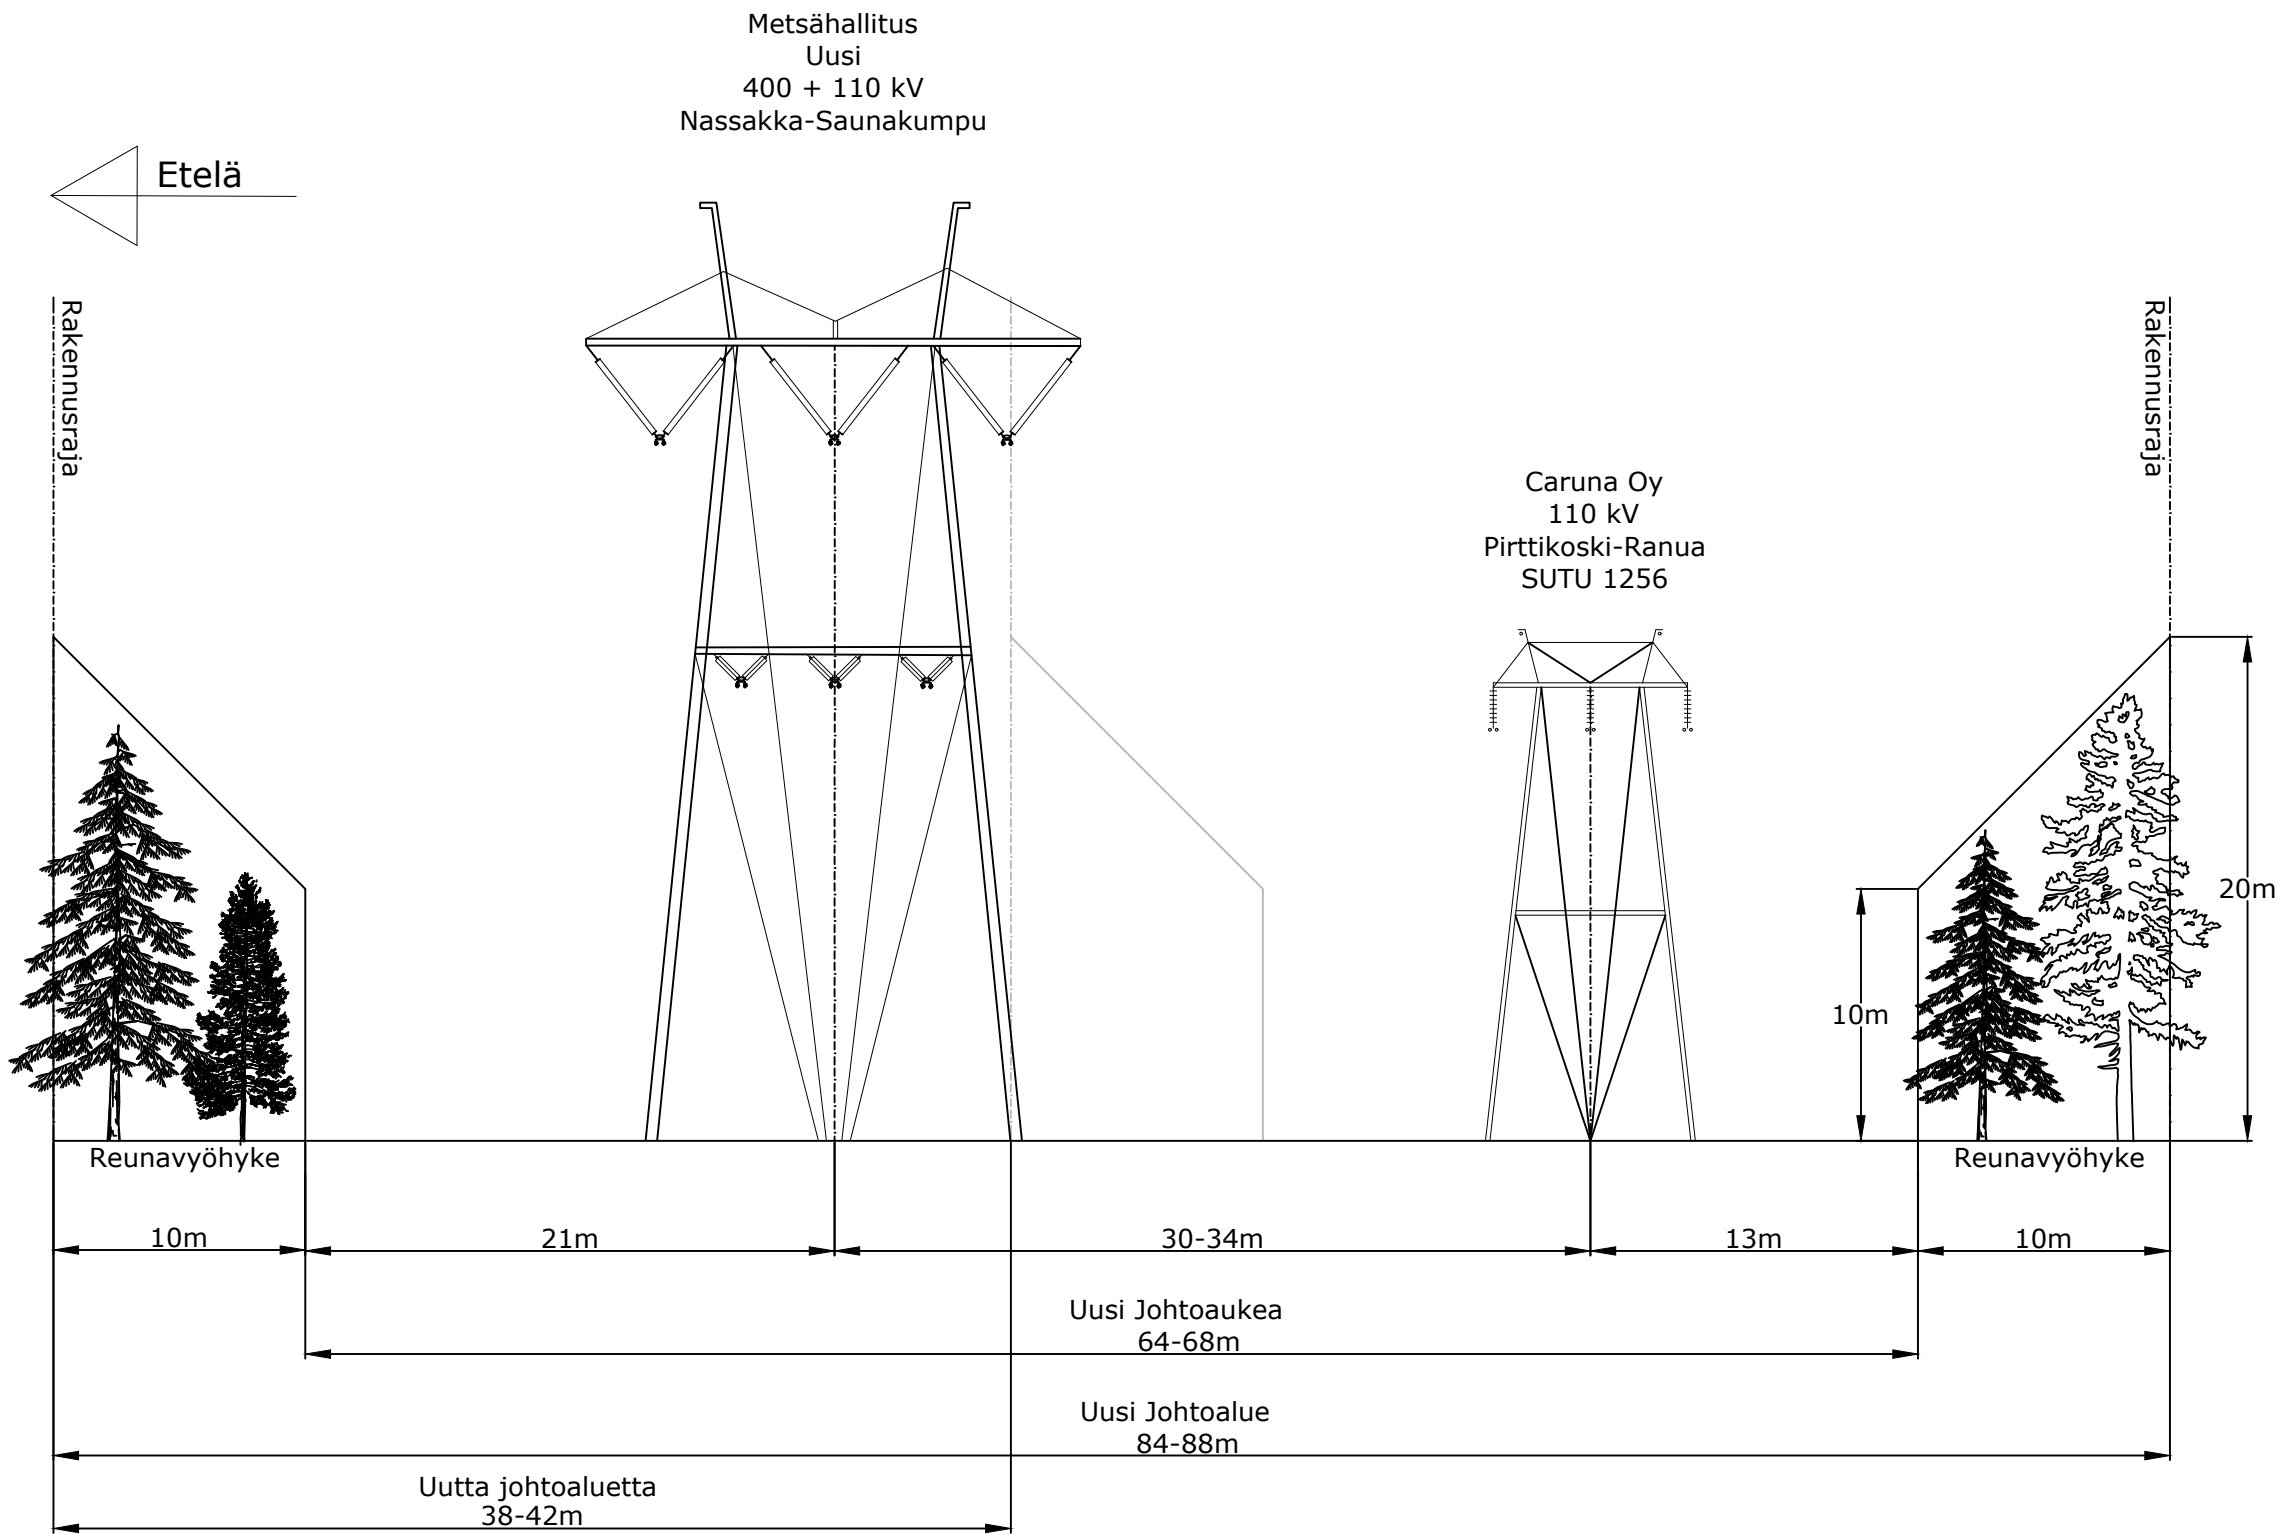


REV:	DESCRIPTION:	BY:	DATE:
NOTES:			
CLIENT:  METSÄHALLITUS			
DESIGNER:  SITEMA ENERGY INFRA MANAGEMENT			
SITE: Nassakka-Saunakumpu 400 + 110 kV			
TITLE: Johtoaluekuva 7			
SCALE AT A3: 1:300	DATE: 10.4.-25	DRAWN: MTAN	CHECKED: SHOL
PROJECT NO: 2436	DRAWING NO: 2436-02-23-007	REVISION: M0	

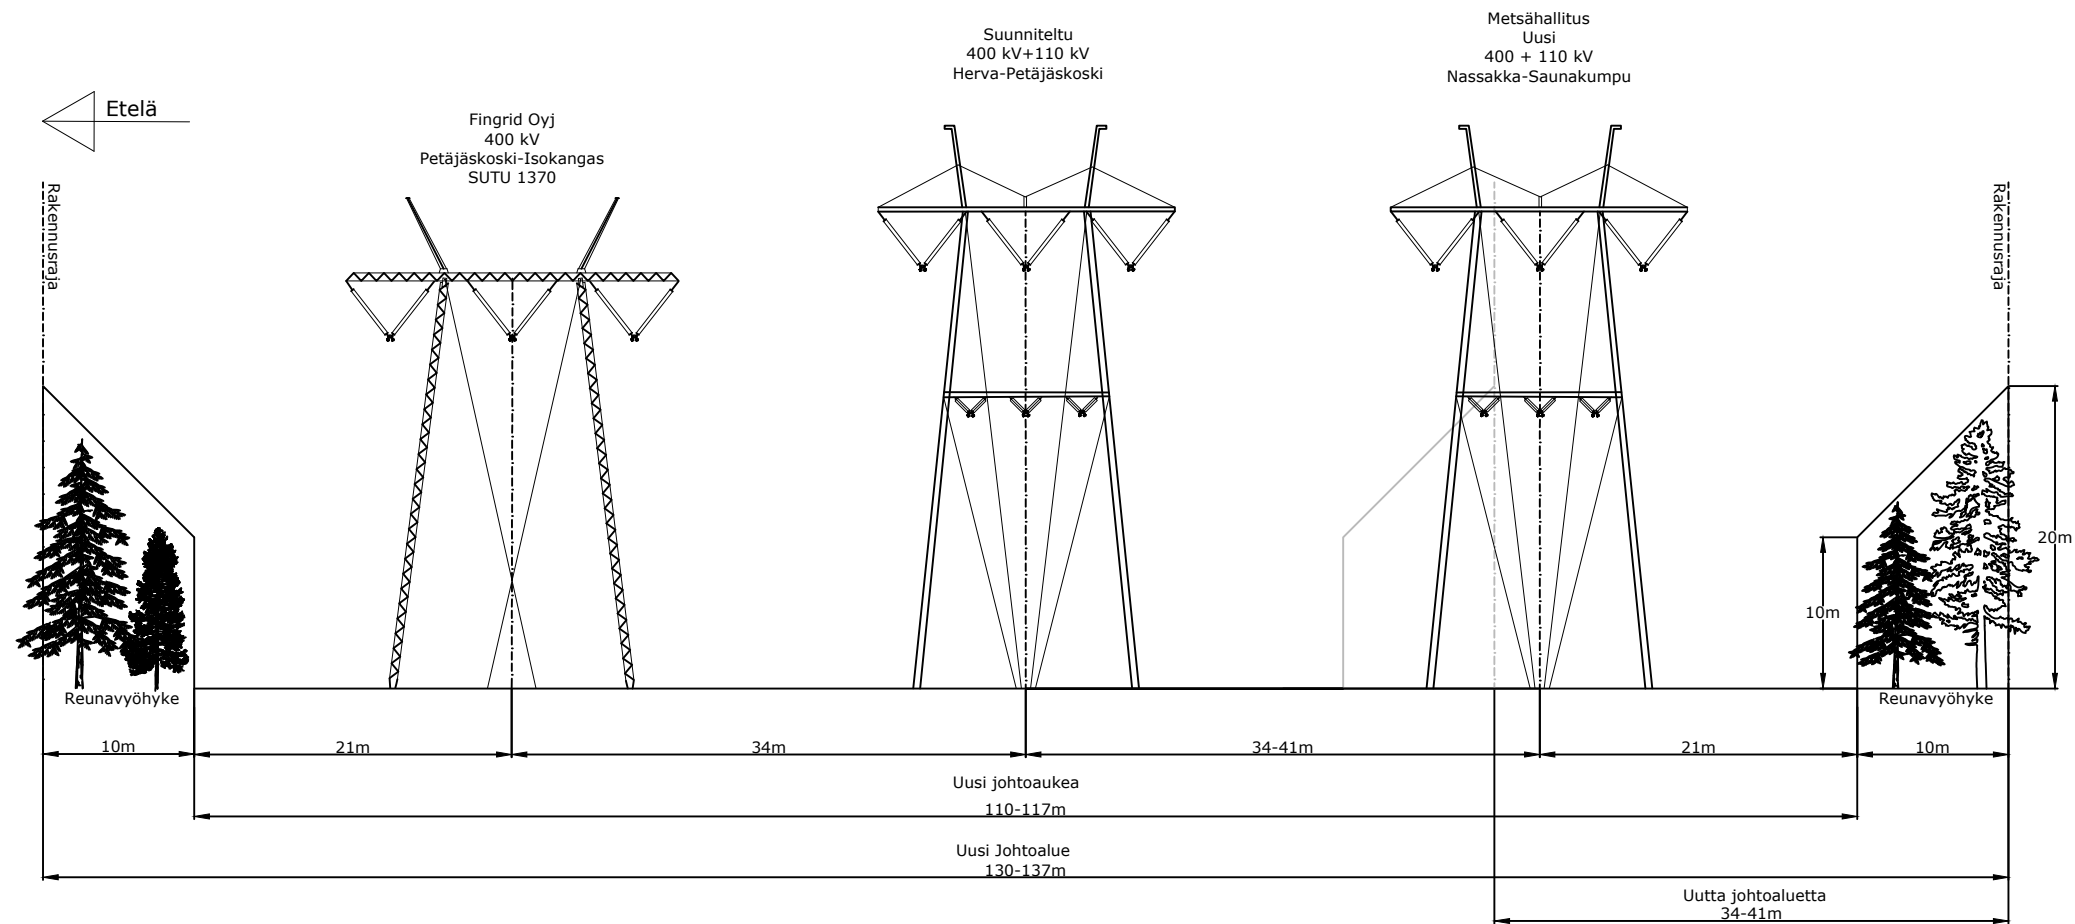


REV:	DESCRIPTION:	BY:	DATE:
NOTES:			
CLIENT:  METSÄHALLITUS			
DESIGNER:  SITE ENERGY INFRA MANAGEMENT			
SITE: Nassakka-Saunakumpu 400 + 110 kV			
TITLE: Johtoaluekuva 8			
SCALE AT A3: 1:400	DATE: 10.4.-25	DRAWN: MTAN	CHECKED: SHOL
PROJECT NO: 2436	DRAWING NO: 2436-02-23-008	REVISION: M0	

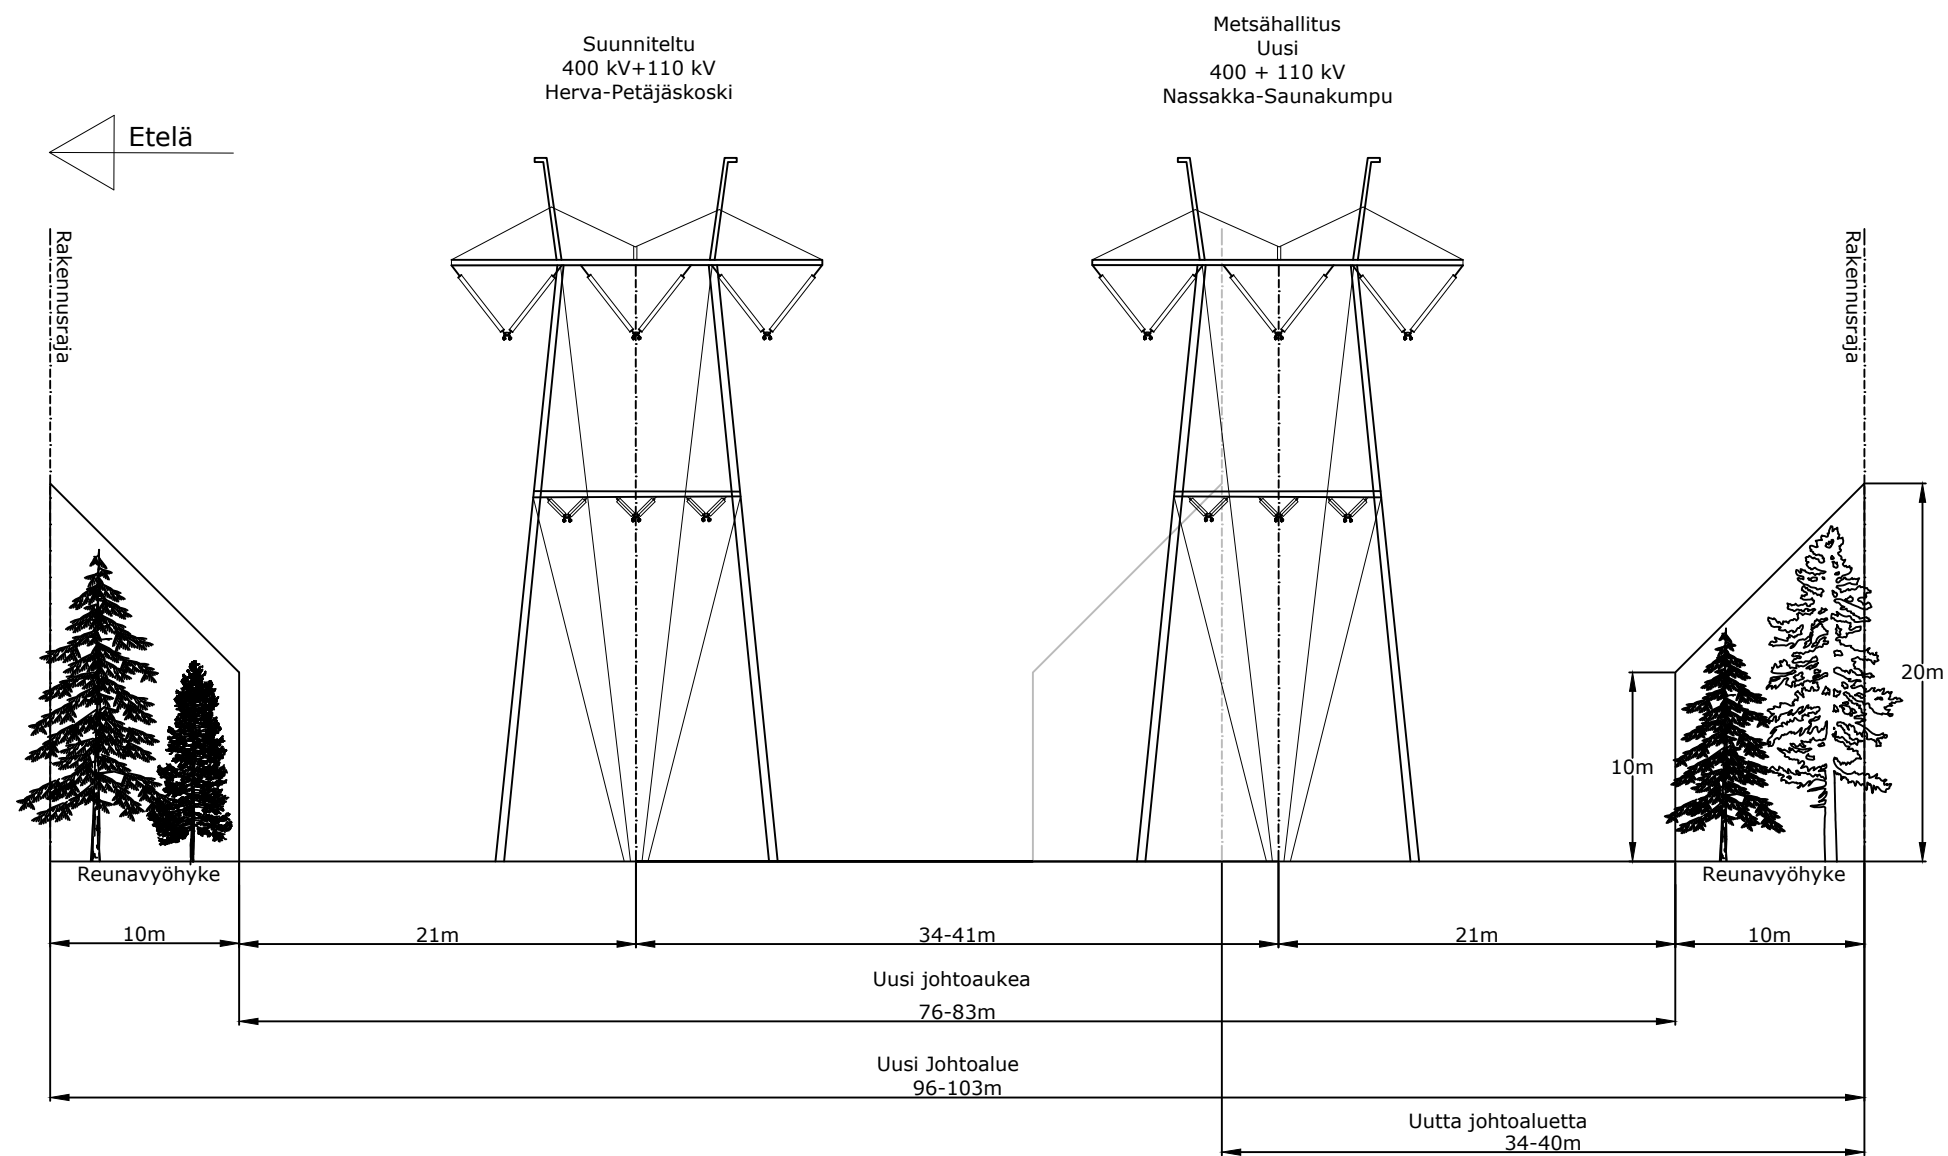

REV:	DESCRIPTION:	BY:	DATE:
NOTES:			
CLIENT:  METSÄHALLITUS			
DESIGNER:  SITEMA ENERGY INFRA MANAGEMENT			
SITE: Nassakka-Saunakumpu 400 + 110 kV			
TITLE: Johtoaluekuva 9			
SCALE AT A3: 1:400	DATE: 10.4.-25	DRAWN: MTAN	CHECKED: SHOL
PROJECT NO: 2436	DRAWING NO: 2436-02-23-009	REVISION: M0	

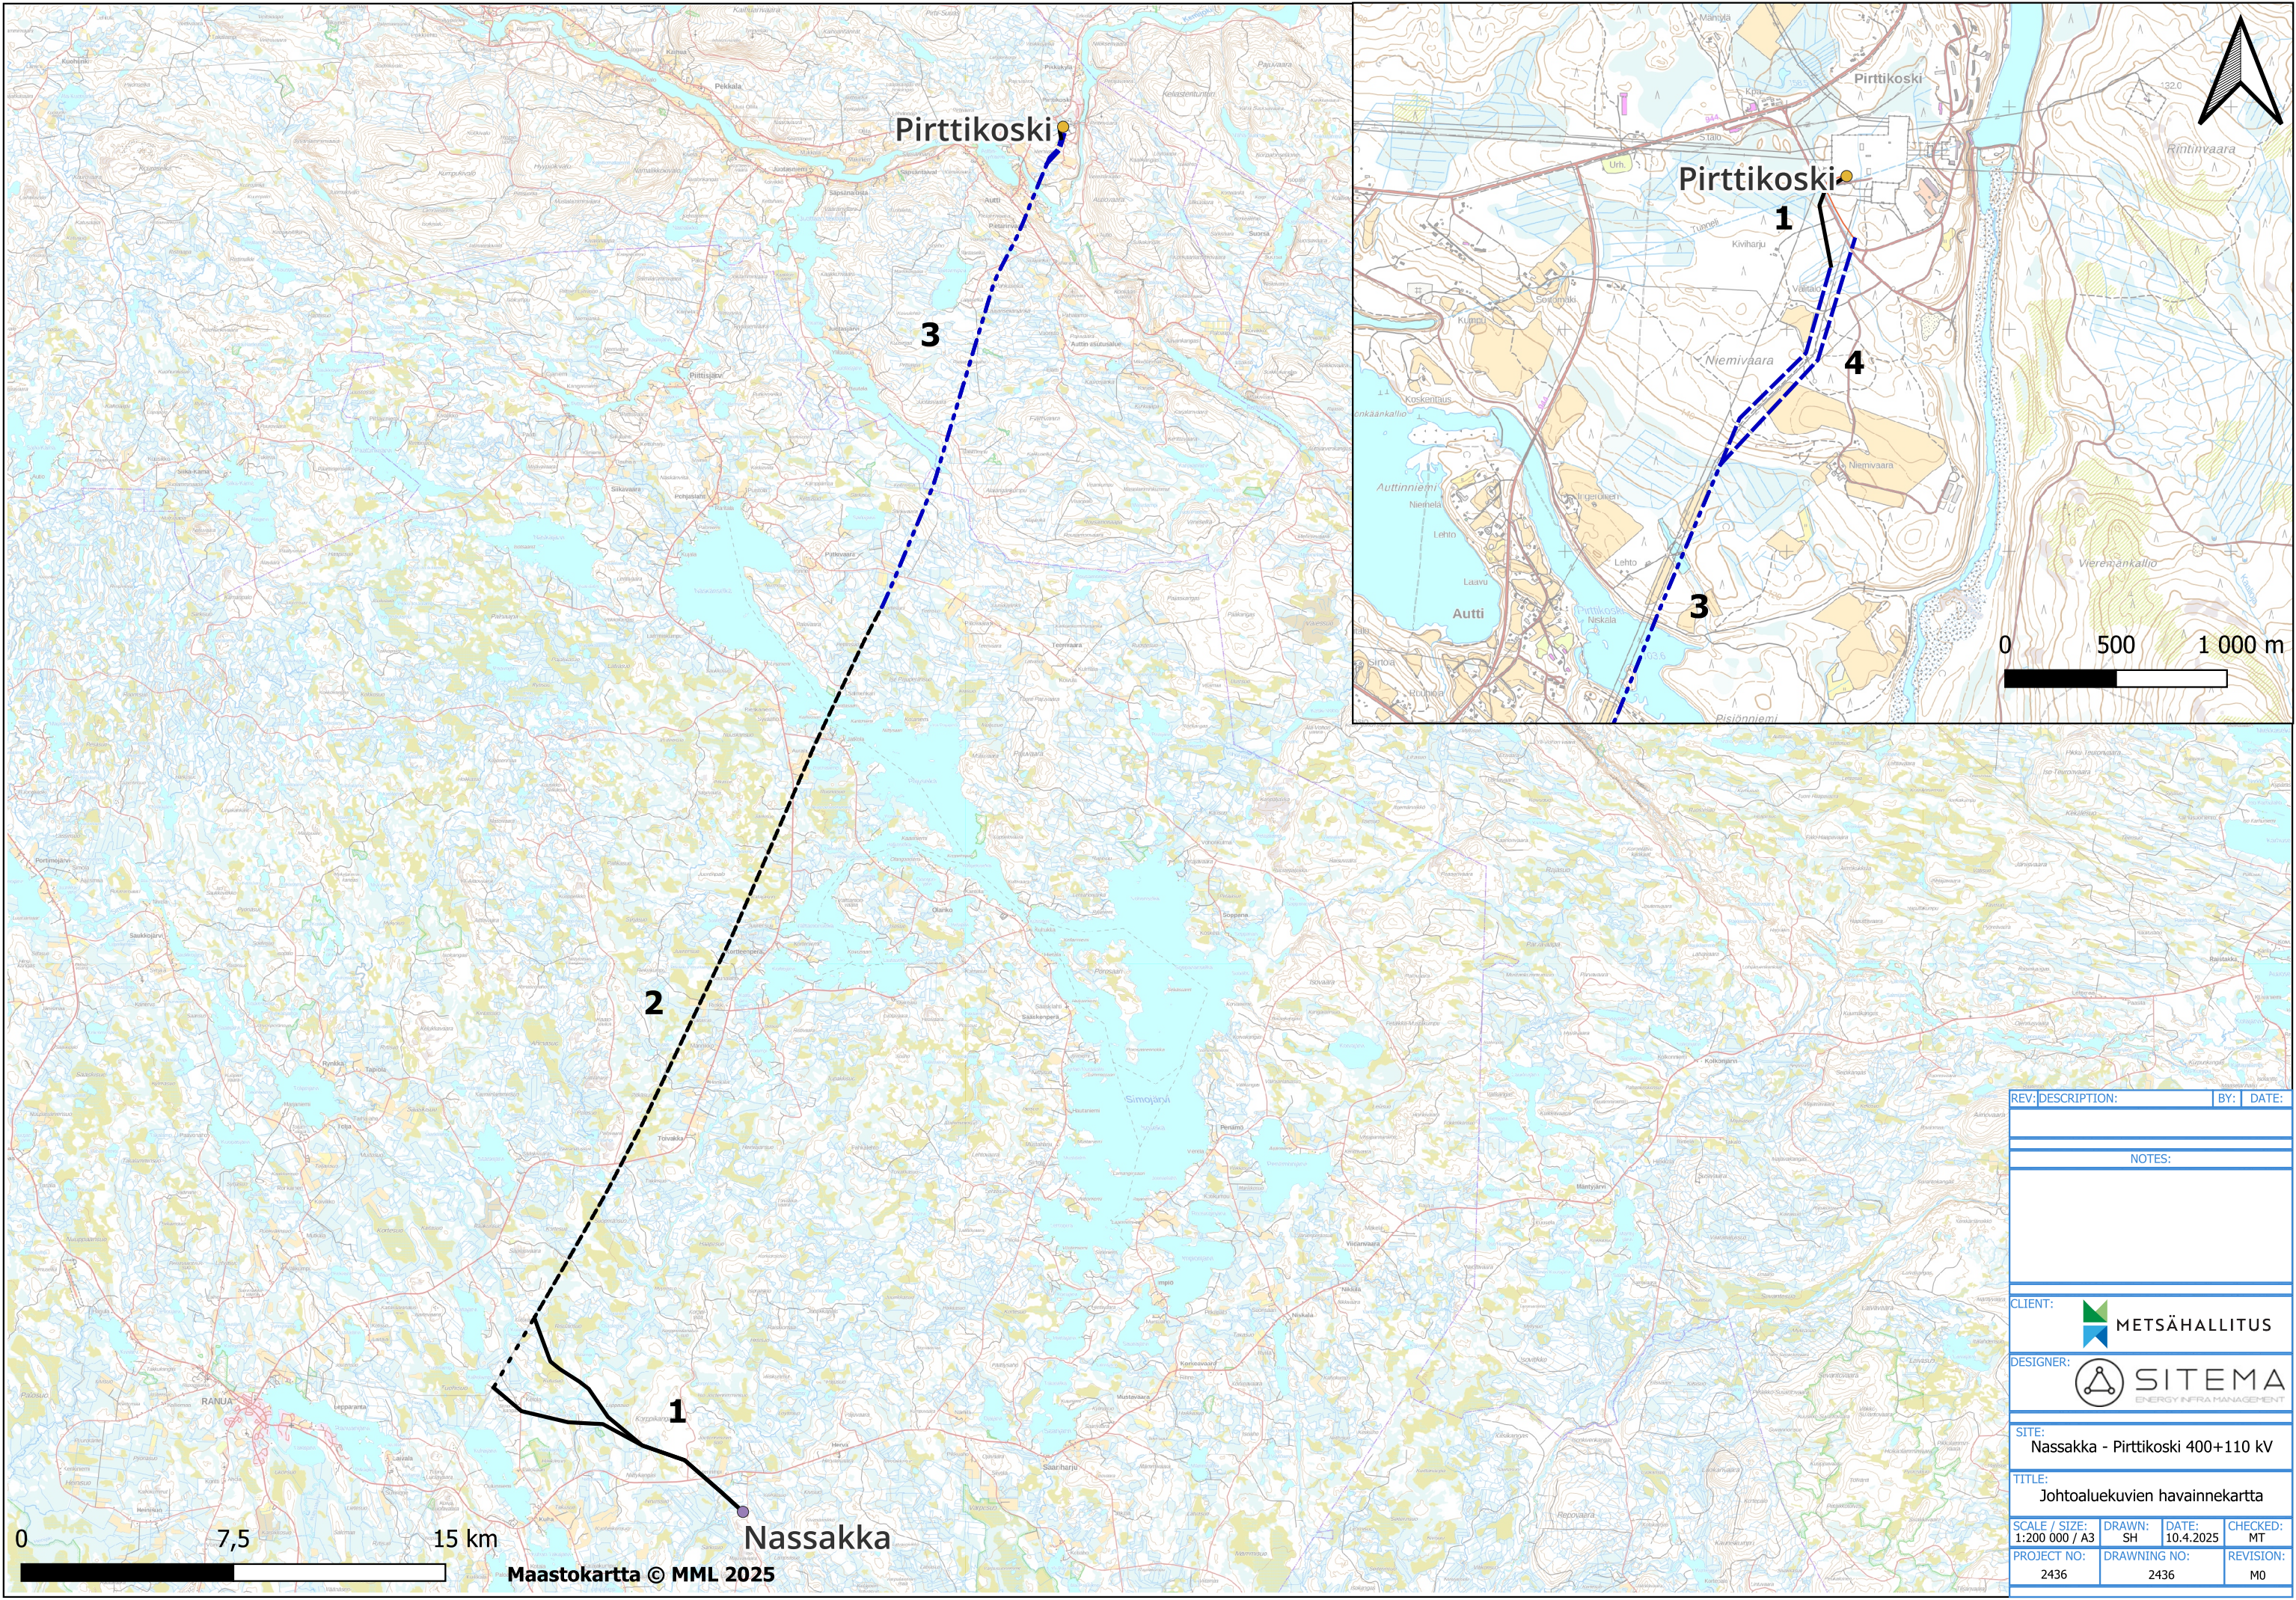

REV	DESCRIPTION	BY	DATE
NOTES:			
CLIENT:  METSÄHALLITUS			
DESIGNER:  SITEMA ENERGY INFRA MANAGEMENT			
SITE: Nassakka - Pirttikoski 400+110 kV			
TITLE: Johtoaluekuvien havainnekartta			
SCALE / SIZE: 1:200 000 / A3	DRAWN: SH	DATE: 10.4.2025	CHECKED: MT
PROJECT NO: 2436	DRAWING NO: 2436	REVISION: M0	

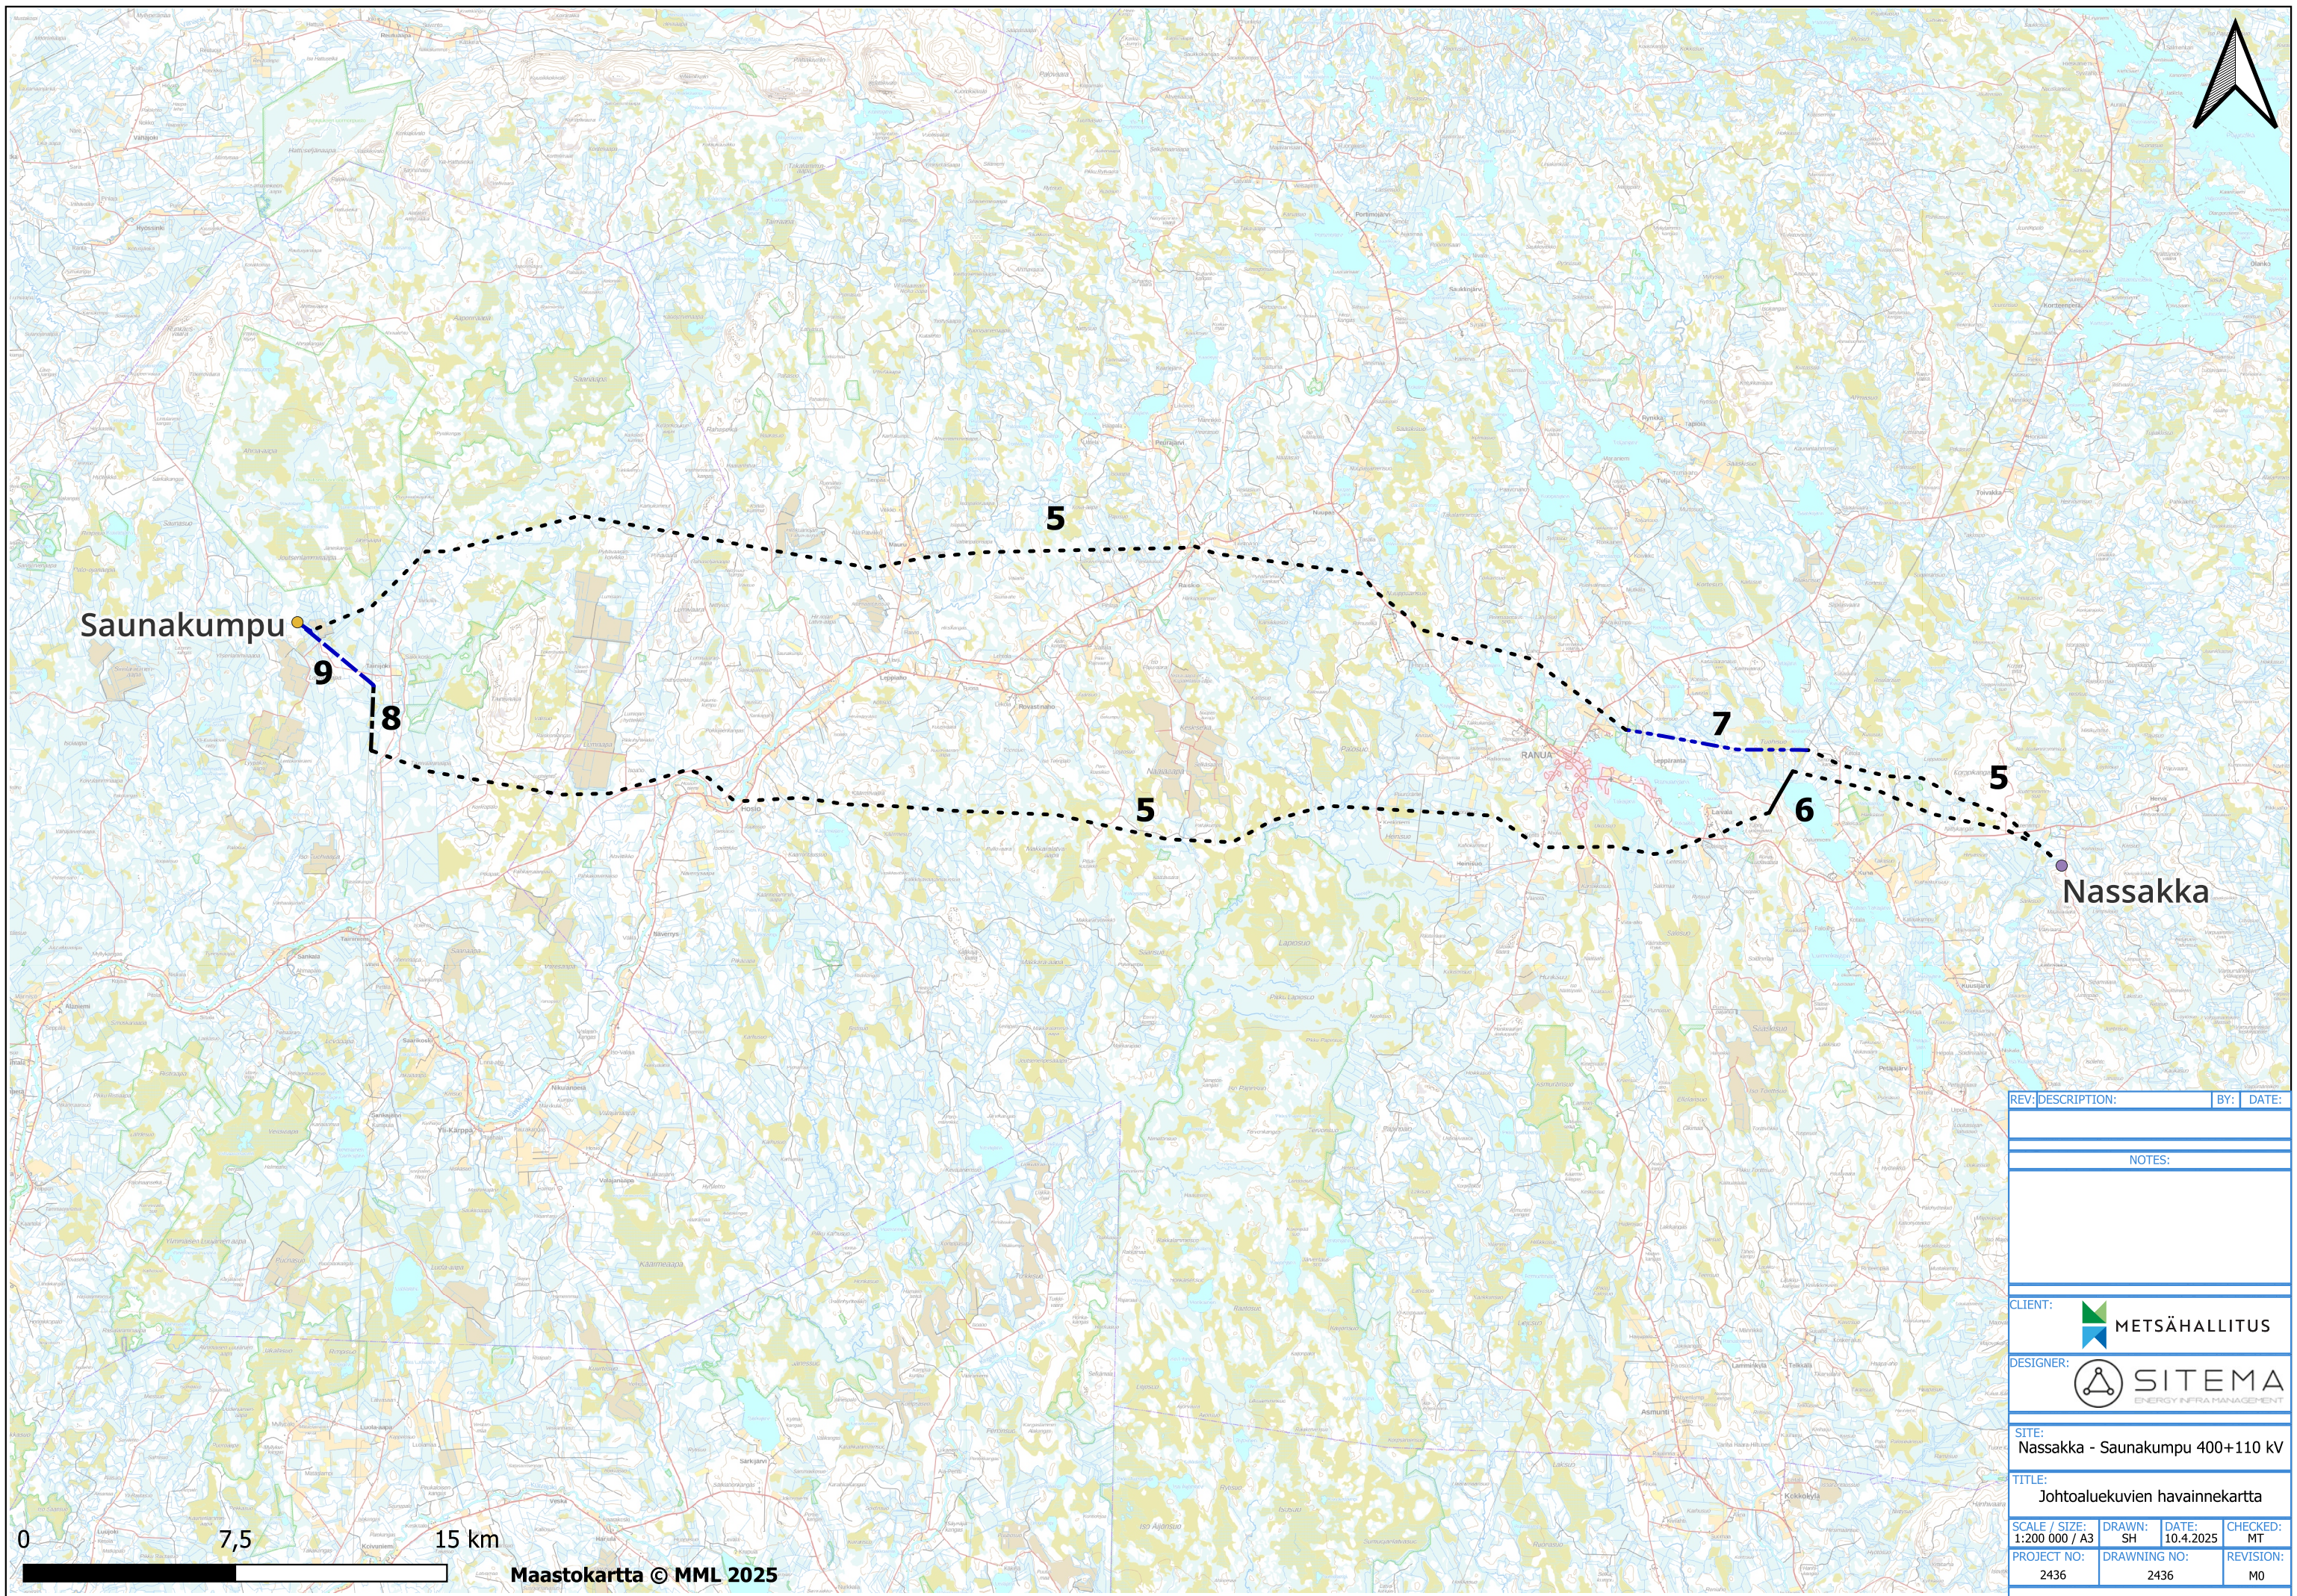

REV: DESCRIPTION: BY: DATE:

NOTES:

CLIENT:  METSÄHALLITUS

DESIGNER:  SITE
ENERGY INFRA MANAGEMENT

SITE:
Nassakka - Saunakumpu 400+110 kV

TITLE:
Johtoaluekuvien havainnekartta

SCALE / SIZE: 1:200 000 / A3	DRAWN: SH	DATE: 10.4.2025	CHECKED: MT
PROJECT NO: 2436	DRAWING NO: 2436	REVISION: M0	